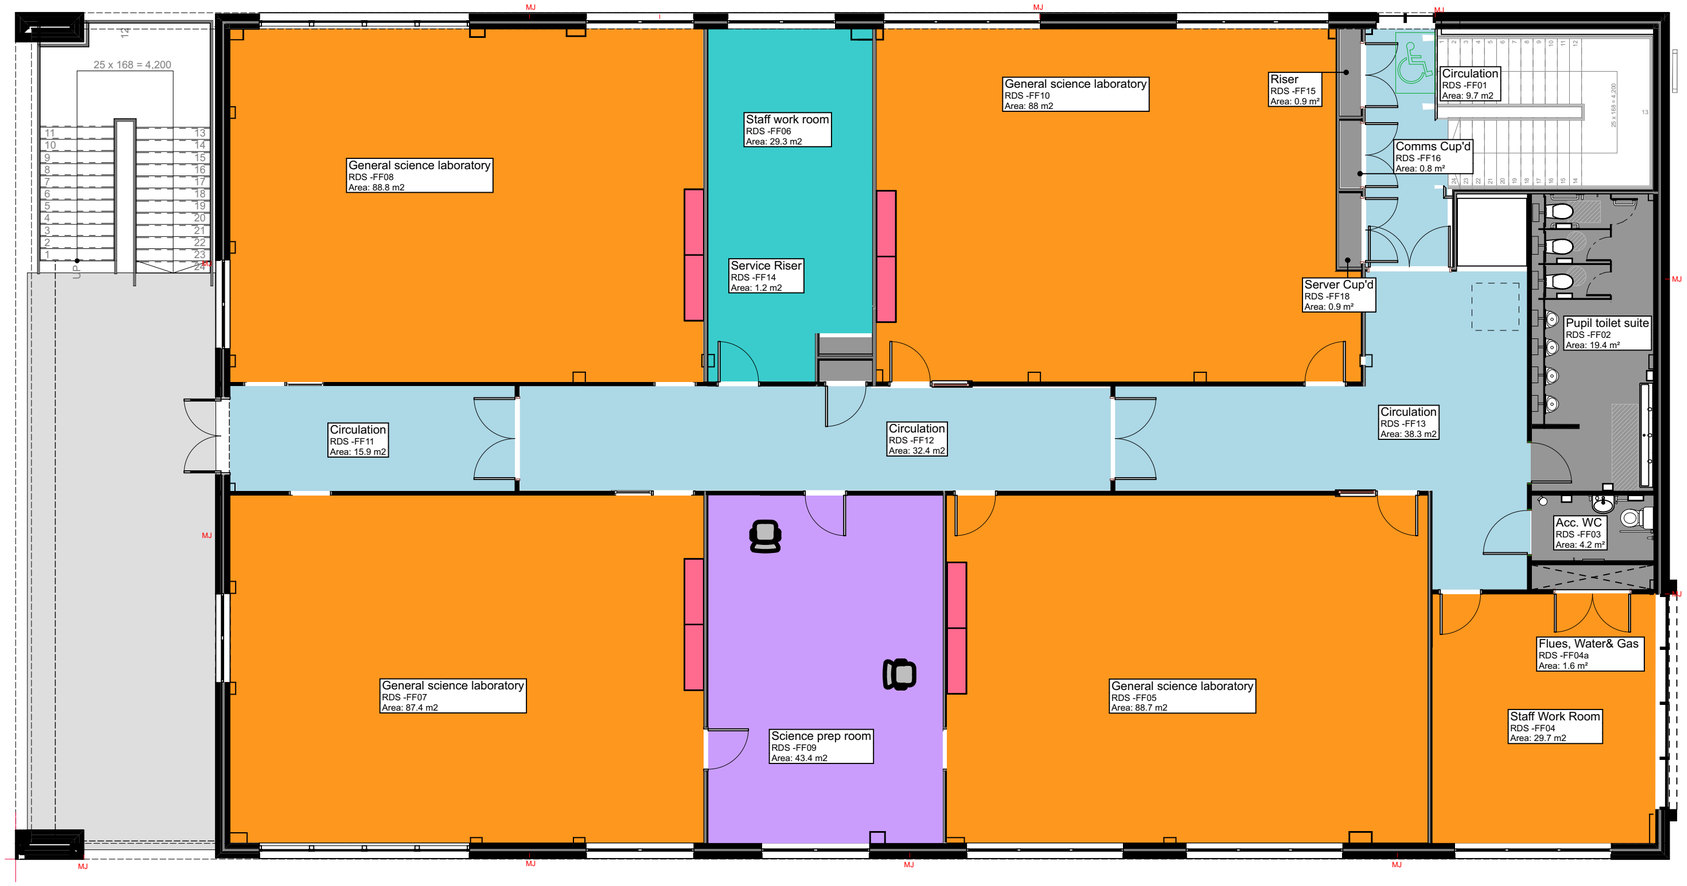

The Judd School
Kent County Council

bba project ref	drawn	checked	date	scale
14-008	VN	TK	19.05.15	1:100 @ A2

drawing name
Proposed First Floor Plan

project	originator	zone	level	type	role	number	suit	rev
JDD-	BBA -	Z0 -	ZZ -	DR-	A -	09902	S2	P1

Bond Bryan Architects